MOTORSPORT PARK HASTINGS
FENCE & GUARDRAIL PLAN

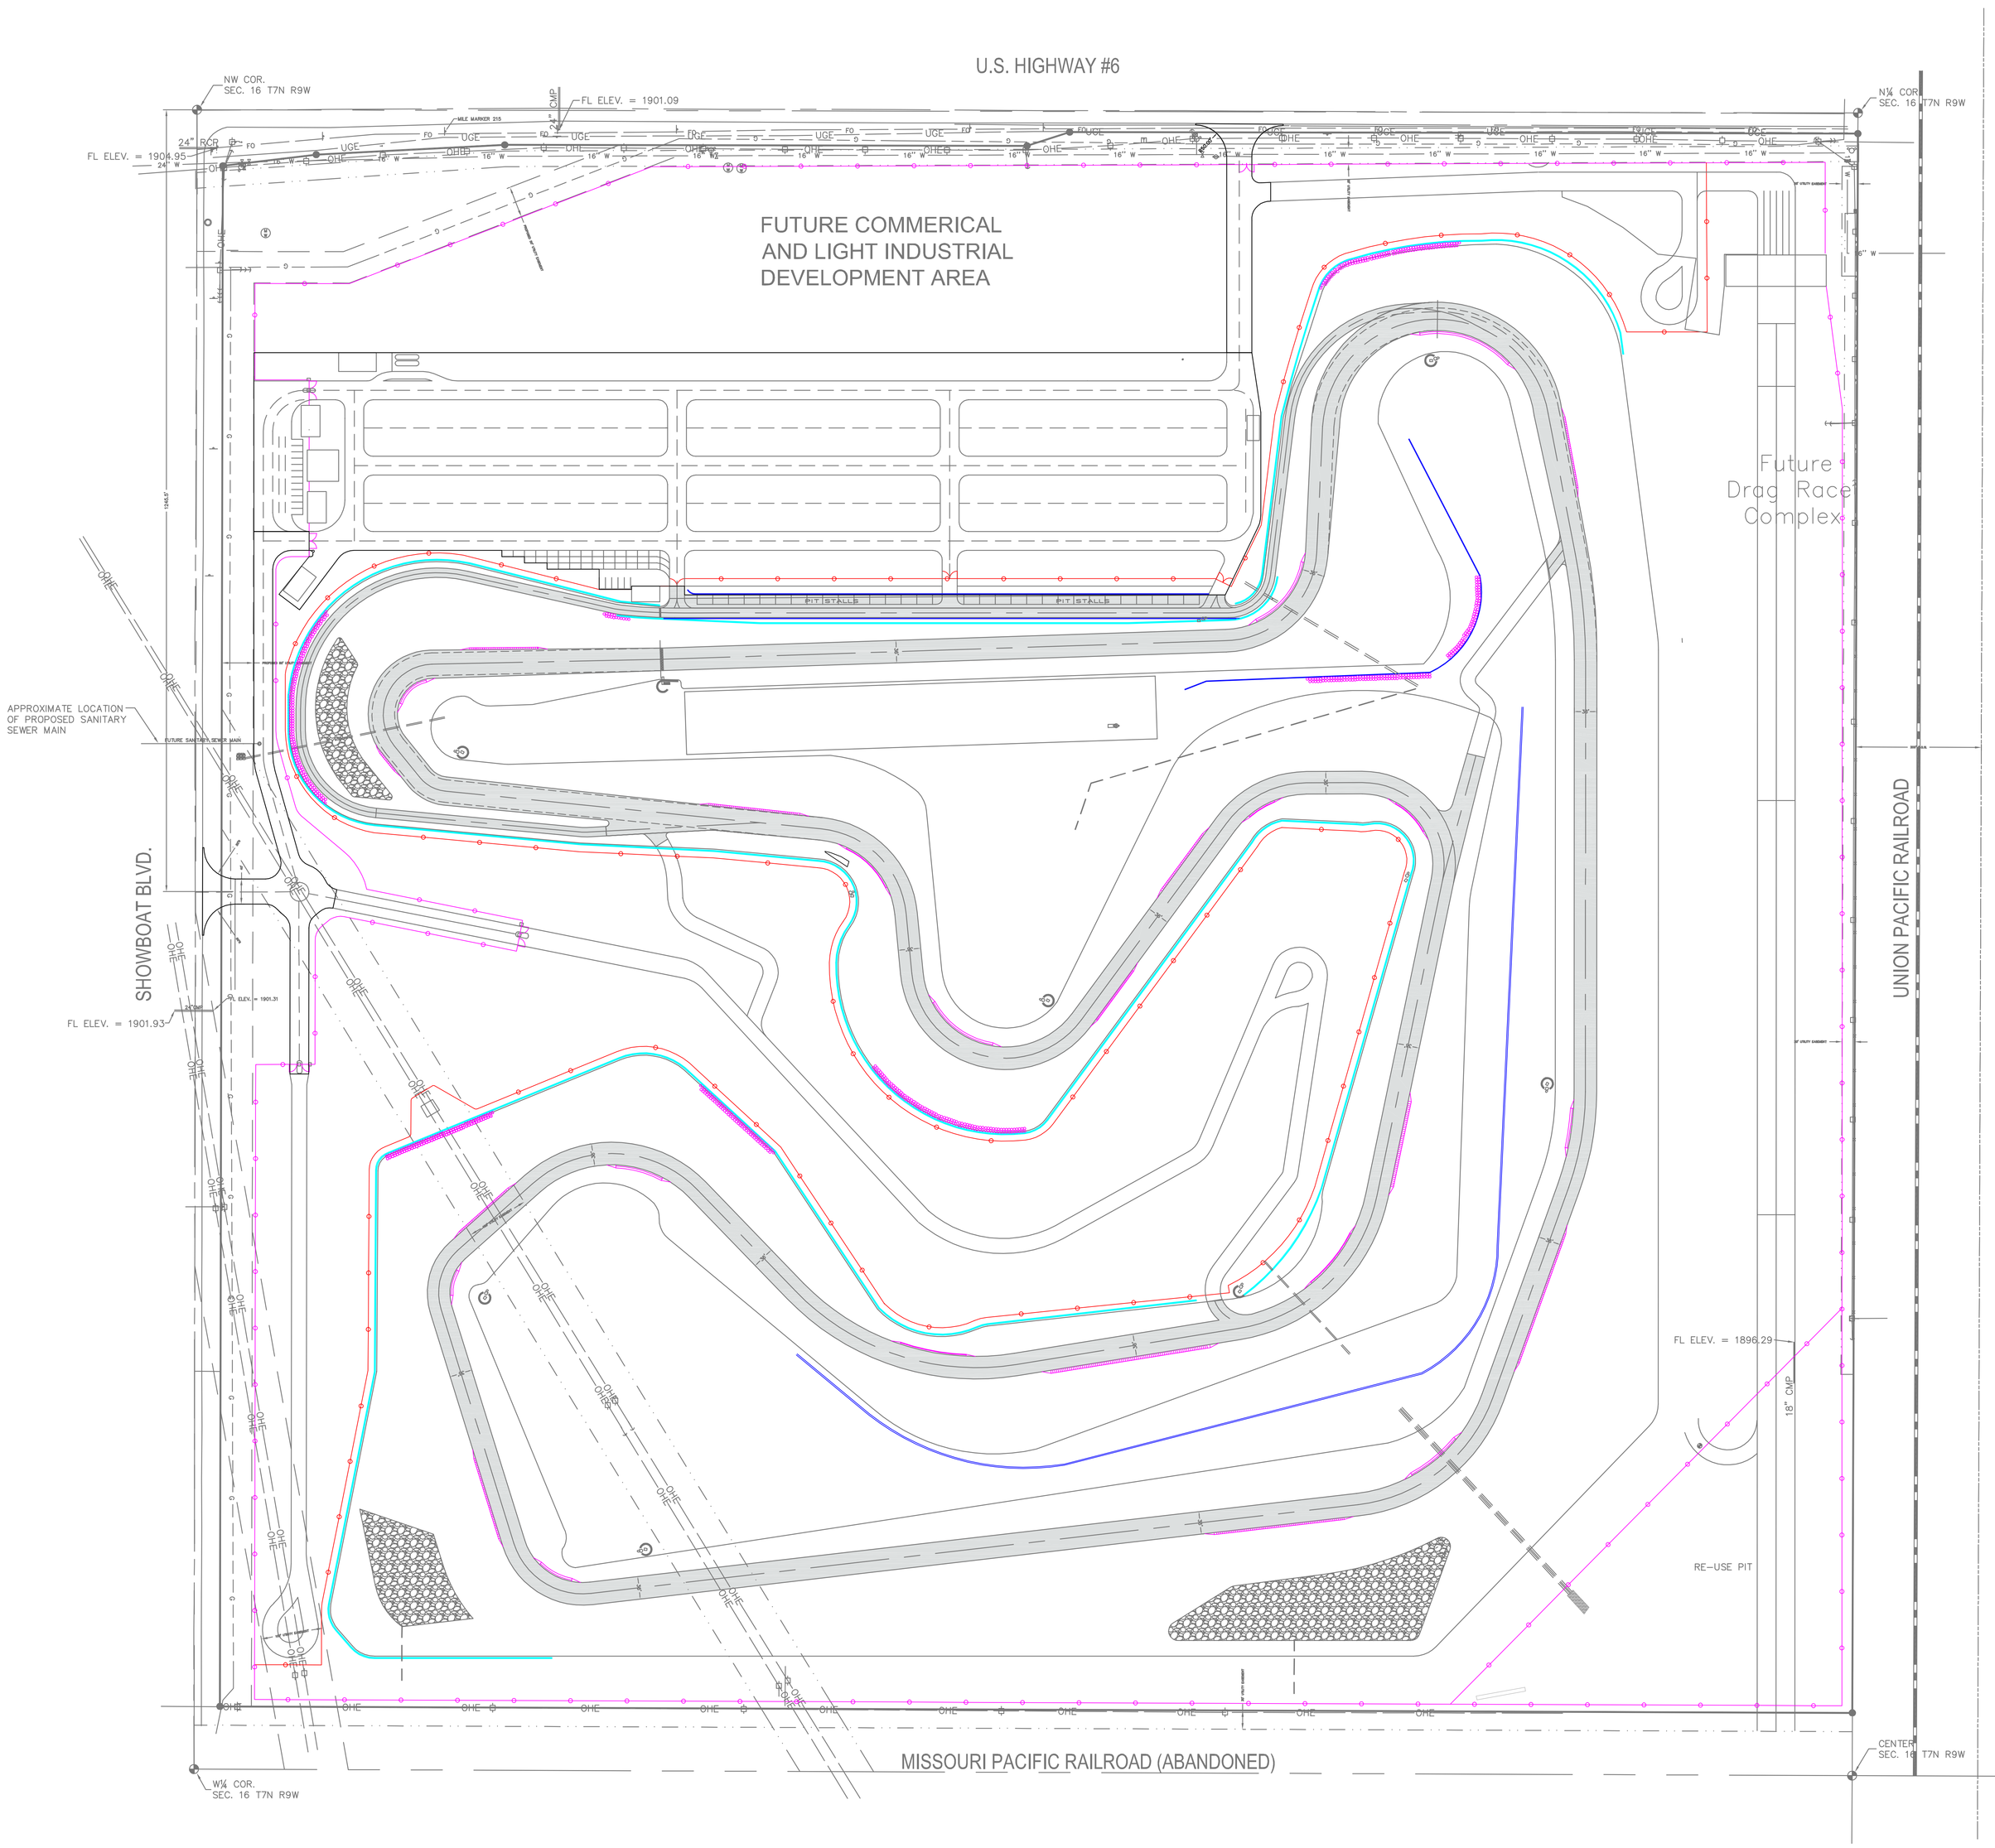

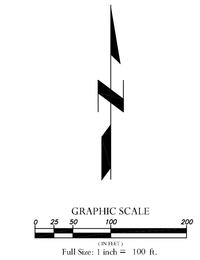

LEGEND

- GUARDRIAL – 3 ROW
- GUARDRIAL – 2 ROW
- FENCE – 4FT
- FENCE – 6FT
- LB818 TIRE BARRIER

SUMMARY OF QUANTITIES

REVISED: 01-09-2006

ITEM	QUANTITY	UNIT
2 ROW GUARDRAIL	4,750	LF
3 ROW GUARDRAIL	8,912	LF
4' CHAINLINK FENCE	9,014	LF
4' X 12' GATES	6	EA
6' CHAINLINK FENCE	11,554	LF
6' x 12' GATES	10	EA
LB818 TYRE BARRIER CONSTRUCTION IDEAL SIZE: 225-60-R16 ACCEPTABLE SIZES: 205-65-R15 207-70-R15 MAXIMUM SIZE: 235-65-R17	20,000-30,000	TIRES
CAROLINA APEX CURB	1,584	LF
CAROLINA EXIT CURB - 36" WIDE	1,371	LF
CAROLINA EXIT CURB - 60" WIDE	452	LF

JEO Consulting Group, Inc.
Ph: 402.462.5657 5210 West Highway 6 Hastings, Nebraska 68901

P:\330\SI\238\Drawings & Data\dwg\330siu238 Fence.dwg, 2/14/2006 3:49:20 PM, Adobe PDF-36X48.pc3, 25:4:1