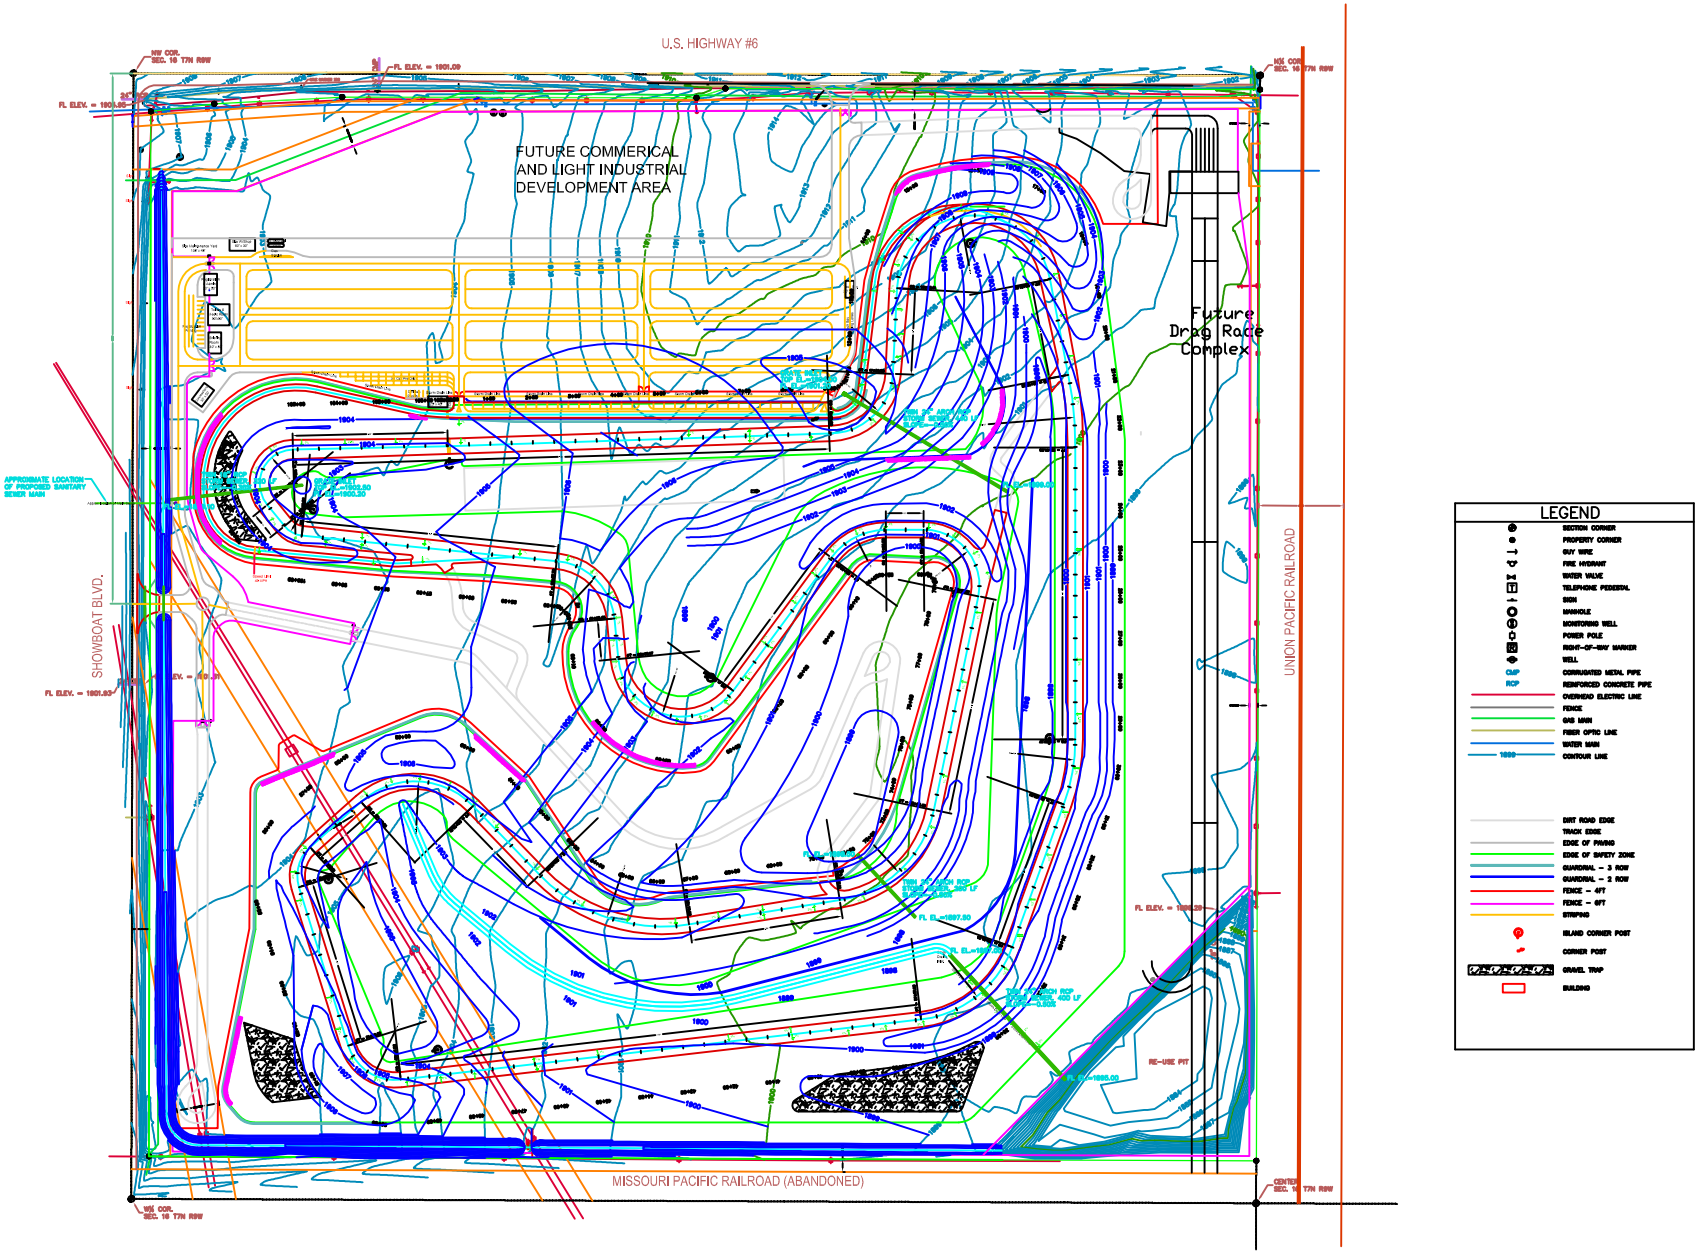
U.S. HIGHWAY #6
FUTURE COMMERICAL
AND LIGHT INDUSTRIAL
DEVELOPMENT AREA
Future
Drag Race
Complex
SHOWBOAT BLVD.
UNION PACIFIC RAILROAD
MISSOURI PACIFIC RAILROAD (ABANDONED)
APPROXIMATE LOCATION
OF PROPOSED SANITARY
SEWER MAIN
LEGEND
SECTION CORNER
PROPERTY CORNER
GUY WIRE
FIRE HYDRANT
WATER VALVE
TELEPHONE PEDESTAL
SIGN
MANHOLE
MONITORING WELL
POWER POLE
RIGHT-OF-WAY MARKER
WELL
CMP
CORRUGATED METAL PIPE
RCP
REINFORCED CONCRETE PIPE
OVERHEAD ELECTRIC LINE
FENCE
GAS MAIN
FIBER OPTIC LINE
WATER MAIN
1880
CONTOUR LINE
DIRT ROAD EDGE
TRACK EDGE
EDGE OF PAVING
EDGE OF SAFETY ZONE
GUARDRAIL – 3 ROW
GUARDRAIL – 2 ROW
FENCE – 4FT
FENCE – 6FT
STRIPING
ISLAND CORNER POST
CORNER POST
GRAVEL TRAP
BUILDING